


EXISTING MAIN FLOOR PLAN

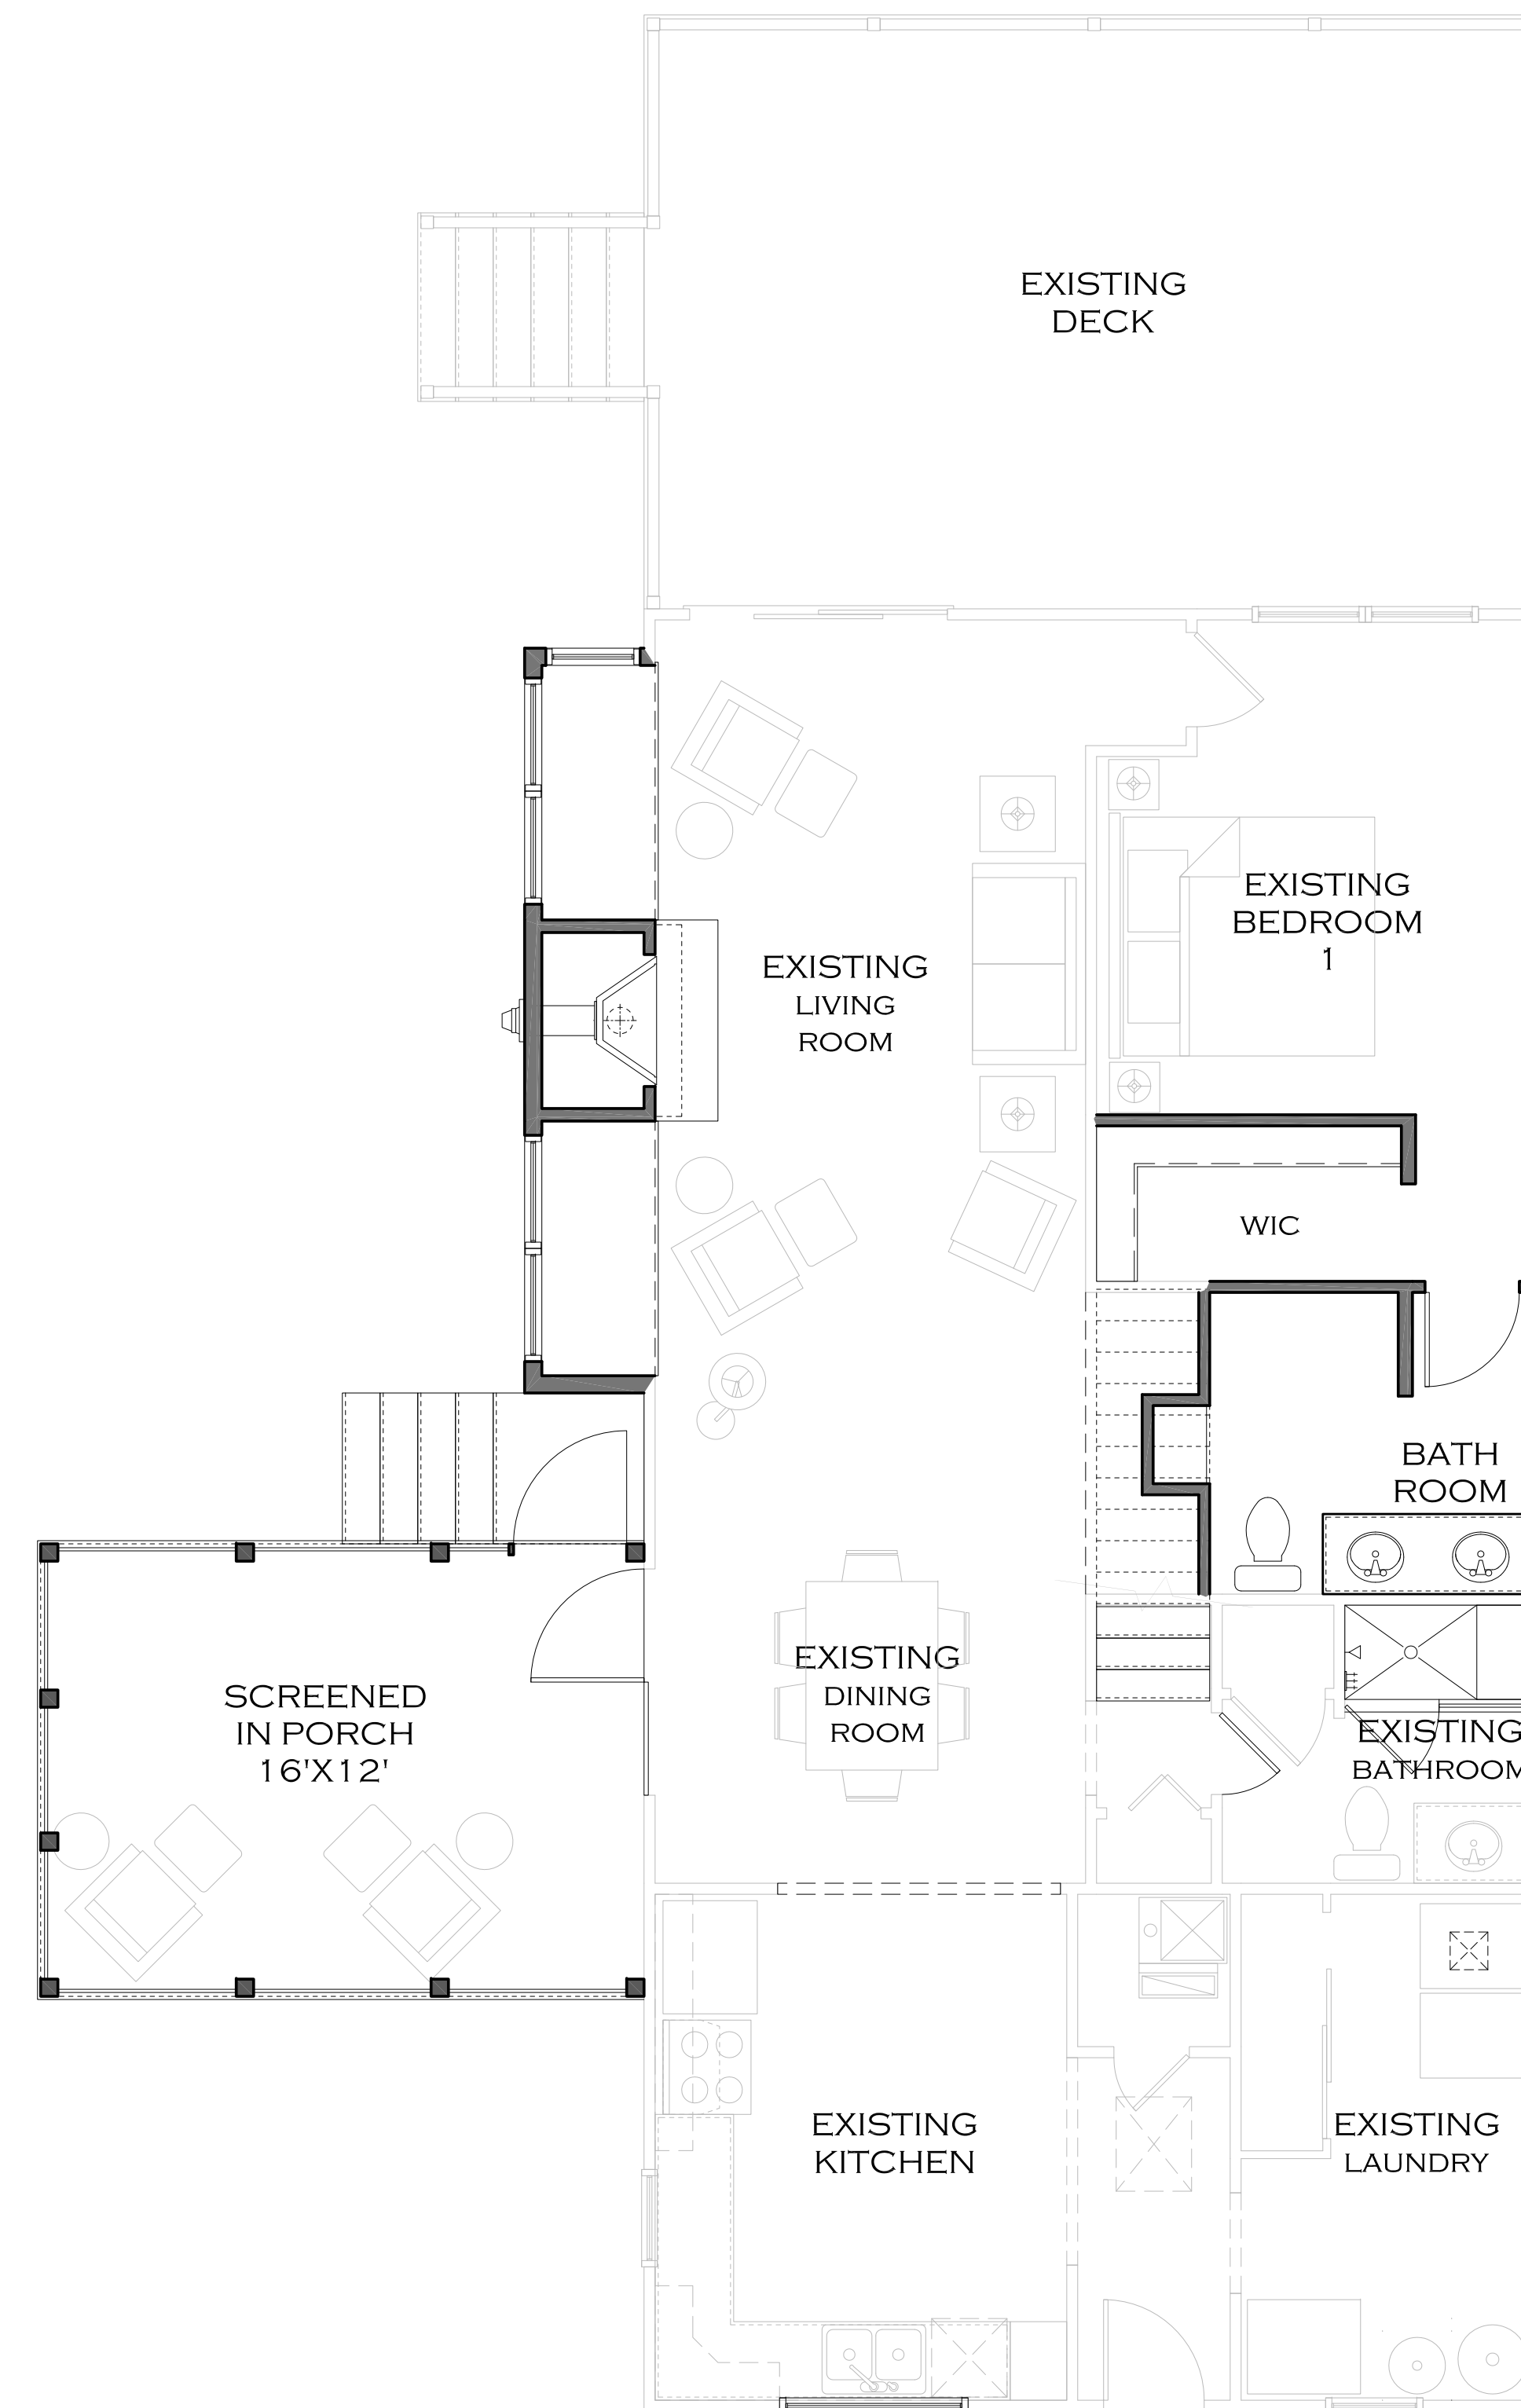

PROPOSED MAIN FLOOR PLAN

LAKE HOUSE - MAIN FLOOR